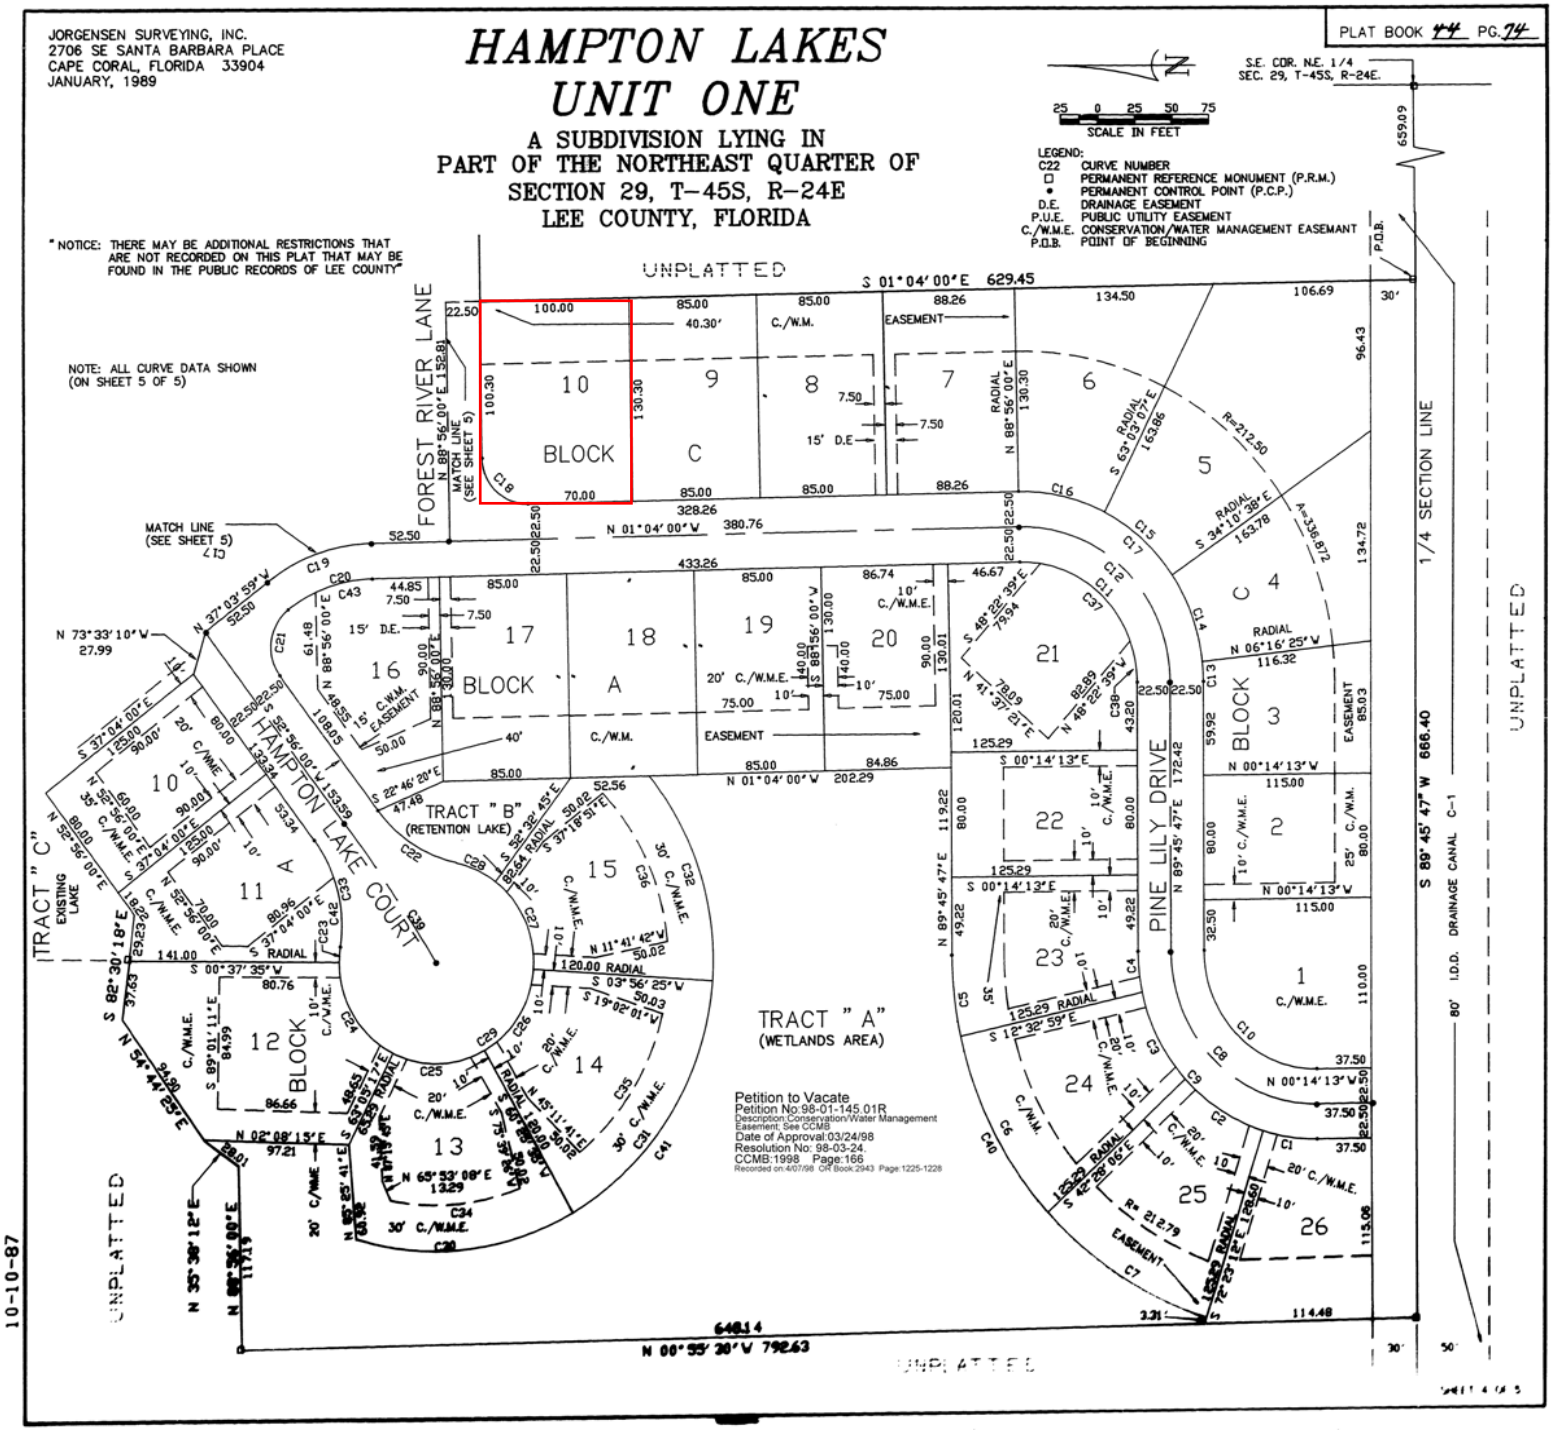
JORGENSEN SURVEYING, INC.
2706 SE SANTA BARBARA PLACE
CAPE CORAL, FLORIDA 33904
JANUARY, 1989
HAMPTON LAKES
UNIT ONE
A SUBDIVISION LYING IN
PART OF THE NORTHEAST QUARTER OF
SECTION 29, T-45S, R-24E
LEE COUNTY, FLORIDA
PLAT BOOK 44 PG. 74
S.E. COR. N.E. 1/4
SEC. 29, T-45S, R-24E.
SCALE IN FEET
LEGEND:
C22 CURVE NUMBER
PERMANENT REFERENCE MONUMENT (P.R.M.)
PERMANENT CONTROL POINT (P.C.P.)
D.E. DRAINAGE EASEMENT
P.U.E. PUBLIC UTILITY EASEMENT
C./W.M.E. CONSERVATION/WATER MANAGEMENT EASEMANT
P.O.B. POINT OF BEGINNING
"NOTICE: THERE MAY BE ADDITIONAL RESTRICTIONS THAT ARE NOT RECORDED ON THIS PLAT THAT MAY BE FOUND IN THE PUBLIC RECORDS OF LEE COUNTY"
NOTE: ALL CURVE DATA SHOWN (ON SHEET 5 OF 5)
UNPLATTED
S 01°04'00"E 629.45
FOREST RIVER LANE
HAMPTON LAKE COURT
PINE LILY DRIVE
1/4 SECTION LINE
S 89°45'47"W 666.40
TRACT "C"
EXISTING LAKE
TRACT "B"
(RETENTION LAKE)
TRACT "A"
(WETLANDS AREA)
BLOCK A
BLOCK C
BLOCK
MATCH LINE (SEE SHEET 5)
Petition to Vacate
Petition No:98-01-145.01R
Description:Conservation/Water Management Easement; See CCMB
Date of Approval:03/24/98
Resolution No: 98-03-24.
CCMB:1998 Page:166
Recorded on:4/07/98 OR Book:2943 Page:1225-1228
D.O.# 10-10-87